072150 2000 DEC 22 AM 9:38

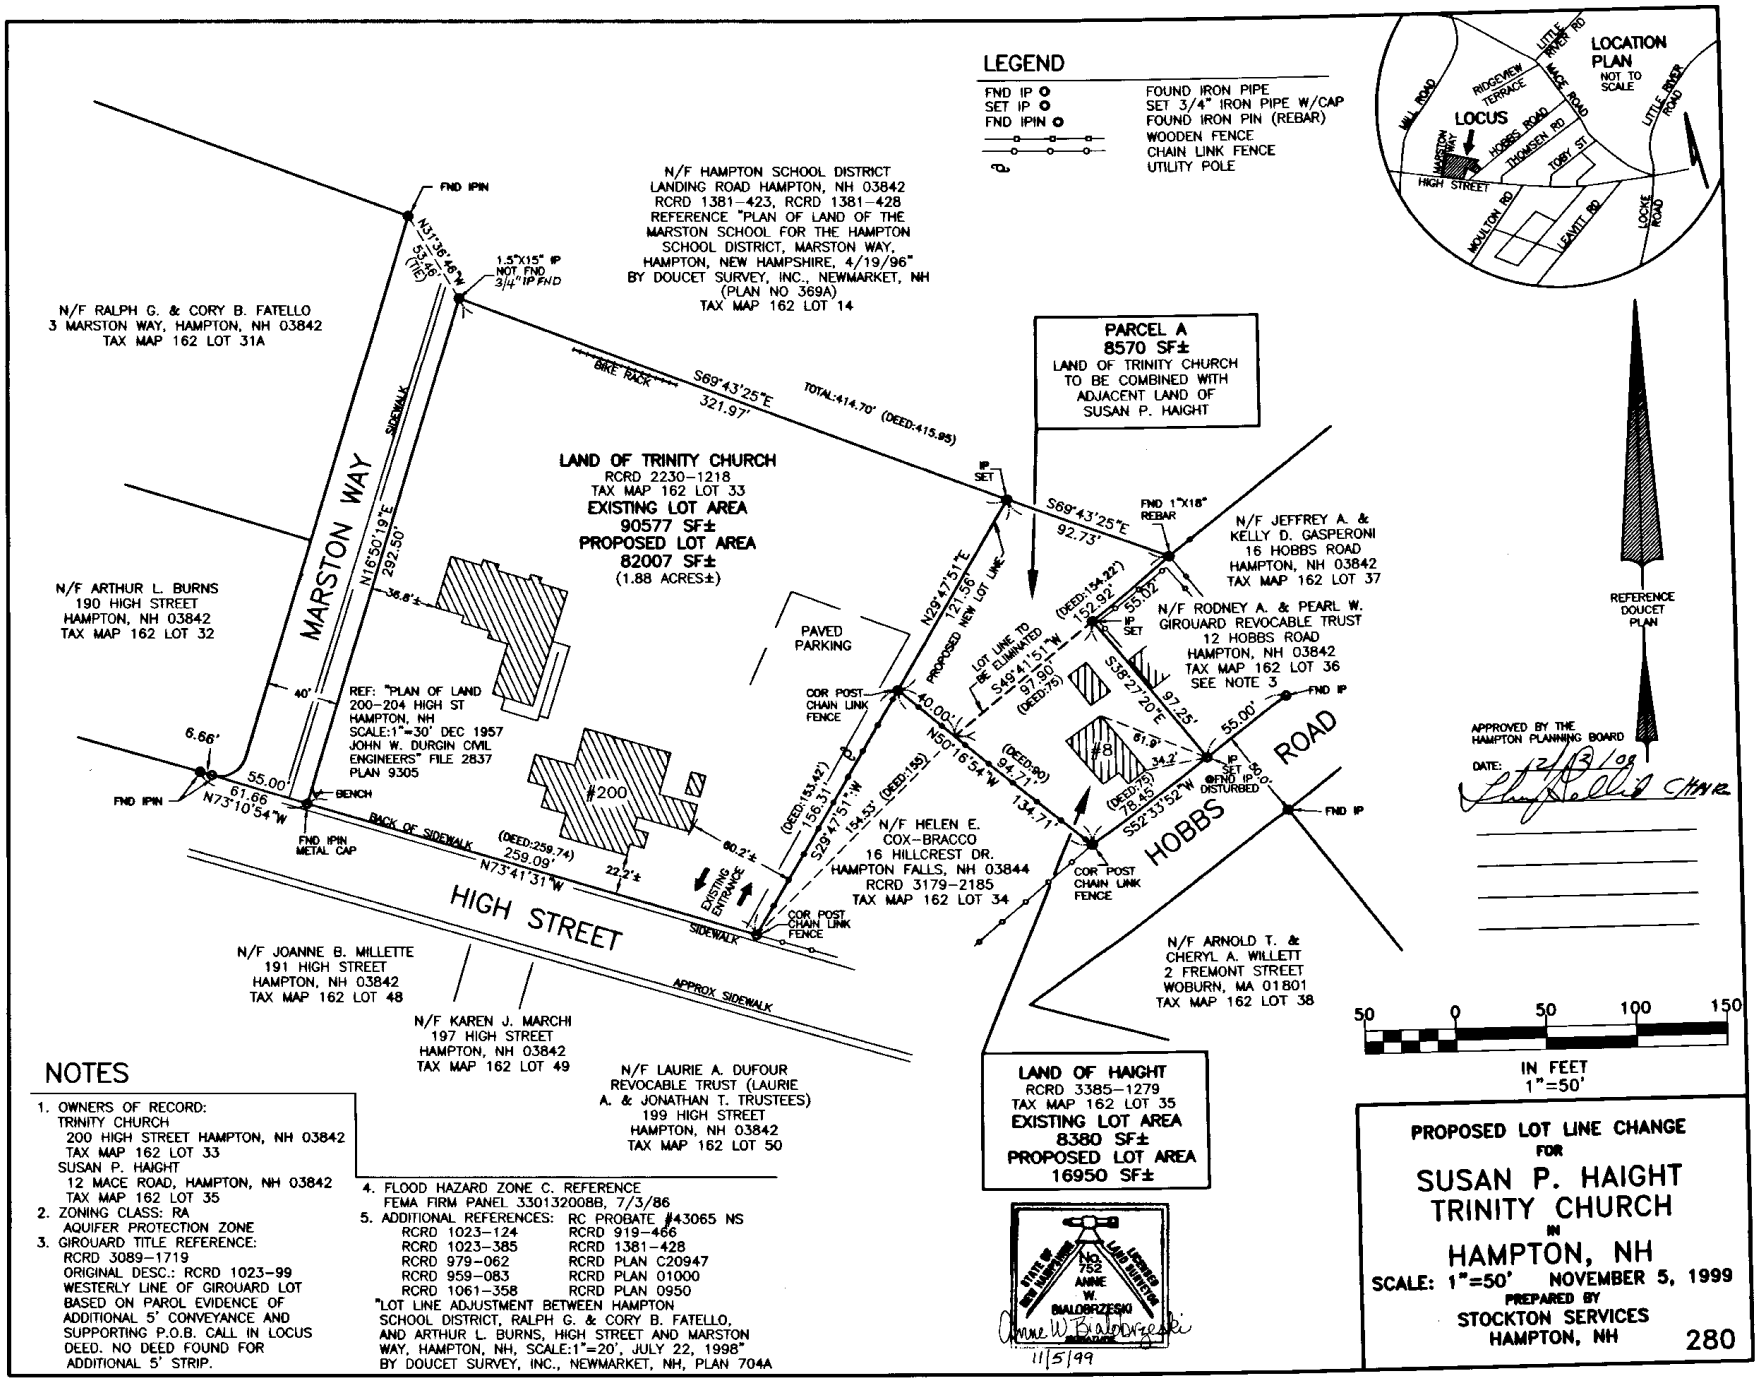

NOTES

1. OWNERS OF RECORD:
   TRINITY CHURCH
   200 HIGH STREET HAMPTON, NH 03842
   TAX MAP 162 LOT 33
   SUSAN P. HAIGHT
   12 MACE ROAD, HAMPTON, NH 03842
   TAX MAP 162 LOT 35
2. ZONING CLASS: RA
   AQUIFER PROTECTION ZONE
3. GIROUARD TITLE REFERENCE:
   RCRD 3089-1719
   ORIGINAL DESC.: RCRD 1023-99
   WESTERLY LINE OF GIROUARD LOT BASED ON PAROL EVIDENCE OF ADDITIONAL 5' CONVEYANCE AND SUPPORTING P.O.B. CALL IN LOCUS DEED. NO DEED FOUND FOR ADDITIONAL 5' STRIP.
4. FLOOD HAZARD ZONE C. REFERENCE FEMA FIRM PANEL 3301320008B, 7/3/86
5. ADDITIONAL REFERENCES: RC PROBATE #43065 NS

RCRD 1023-124	RCRD 919-466
RCRD 1023-385	RCRD 1381-428
RCRD 979-062	RCRD PLAN C20947
RCRD 959-083	RCRD PLAN 01000
RCRD 1061-358	RCRD PLAN 0950

"LOT LINE ADJUSTMENT BETWEEN HAMPTON SCHOOL DISTRICT, RALPH G. & CORY B. FATELLO, AND ARTHUR L. BURNS, HIGH STREET AND MARSTON WAY, HAMPTON, NH, SCALE:1"=20', JULY 22, 1998" BY DOUCET SURVEY, INC., NEWMARKET, NH, PLAN 704A

PROPOSED LOT LINE CHANGE
FOR
SUSAN P. HAIGHT
TRINITY CHURCH
IN
HAMPTON, NH

SCALE: 1"=50' NOVEMBER 5, 1999
PREPARED BY
STOCKTON SERVICES
HAMPTON, NH

280

C-28626